LAYOUT PLAN

SCALE 1:2500

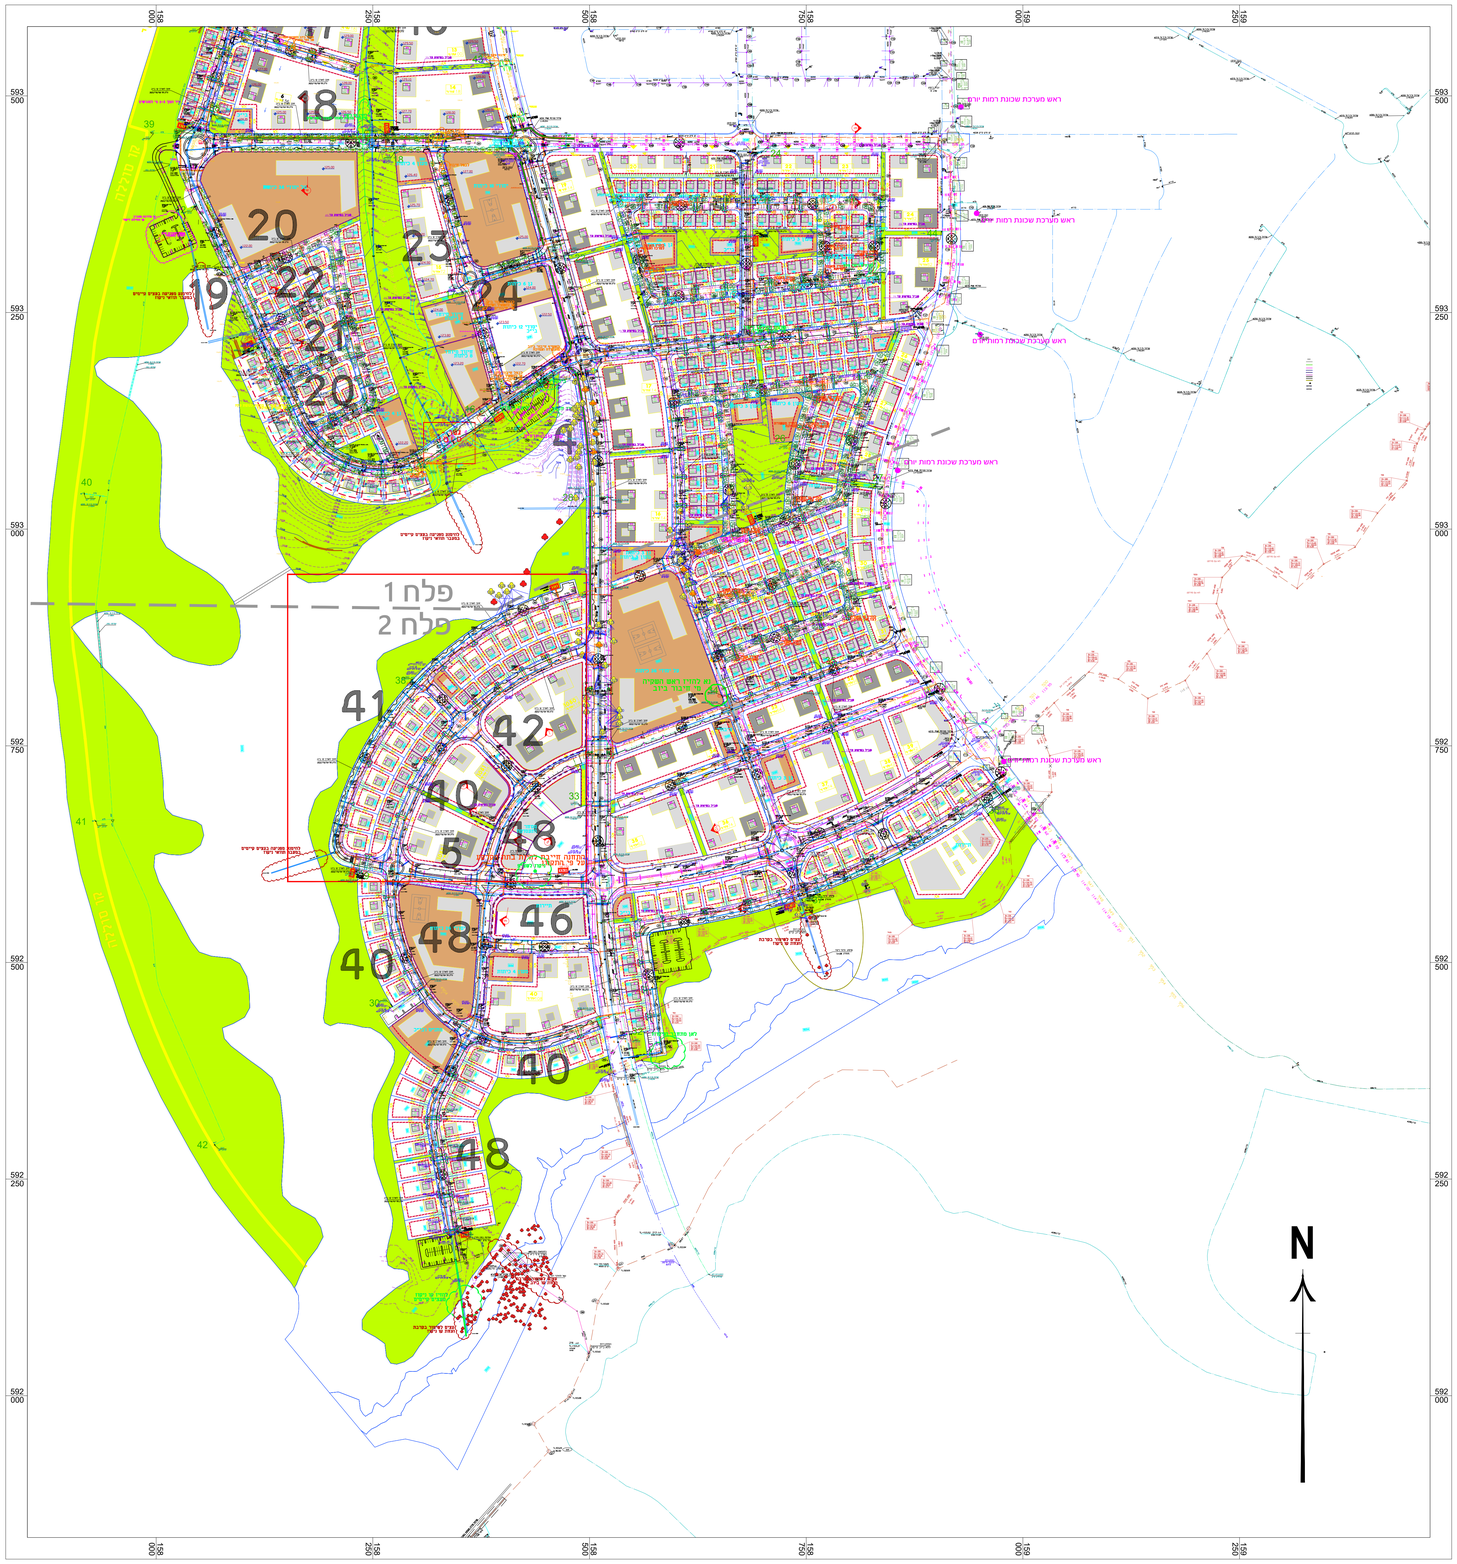

KEY PLAN

SCALE 1:10000

LEGEND:

- Gas pipeline Ø160mm
- Gas pipeline Ø110mm
- Gas pipeline Ø63mm
- Gas pipeline Ø32mm

No.	DESCRIPTION	DATE	SIGNATURE

REVISIONS

STATUS: FOR INFORMATION | FOR COMMENTS | ■ FOR APPROVAL | FOR TENDER | FOR CONSTRUCTION | AS MADE

CLIENT:
NEGEV NATURAL GAS Ltd.
1 HAREKEV ST. TEL AVIV, 61010, POB 3009 TEL.: 03-5228805
FAX: 03-5662521 EMAIL:NEGEV@NEGEVGAS.CO.IL

DESIGNER:
SHACHAM NATURAL GAS Ltd.

REGION: NETIVOT AREA

PROJECT: NATURAL GAS DISTRIBUTION PROJECT NETIVOT - MA'ALOT HANAHAL

DRAWING NAME: FOR TENDER

DRAWING No: CNT-PLN-PIP-0002_Rev.P0 | SCALE: 1:2500

PRMS Code	Area Code	Doc. Type	Doc. Code	Number	Revision
C	NT	PLN	PIP	0002	P0

	Designed	Approved	Approved
Name:	E.A.	S.D.	Y.L.
Sign:			
Date:	27/06/2023	27/06/2023	27/06/2023

1189.0000x841.0000